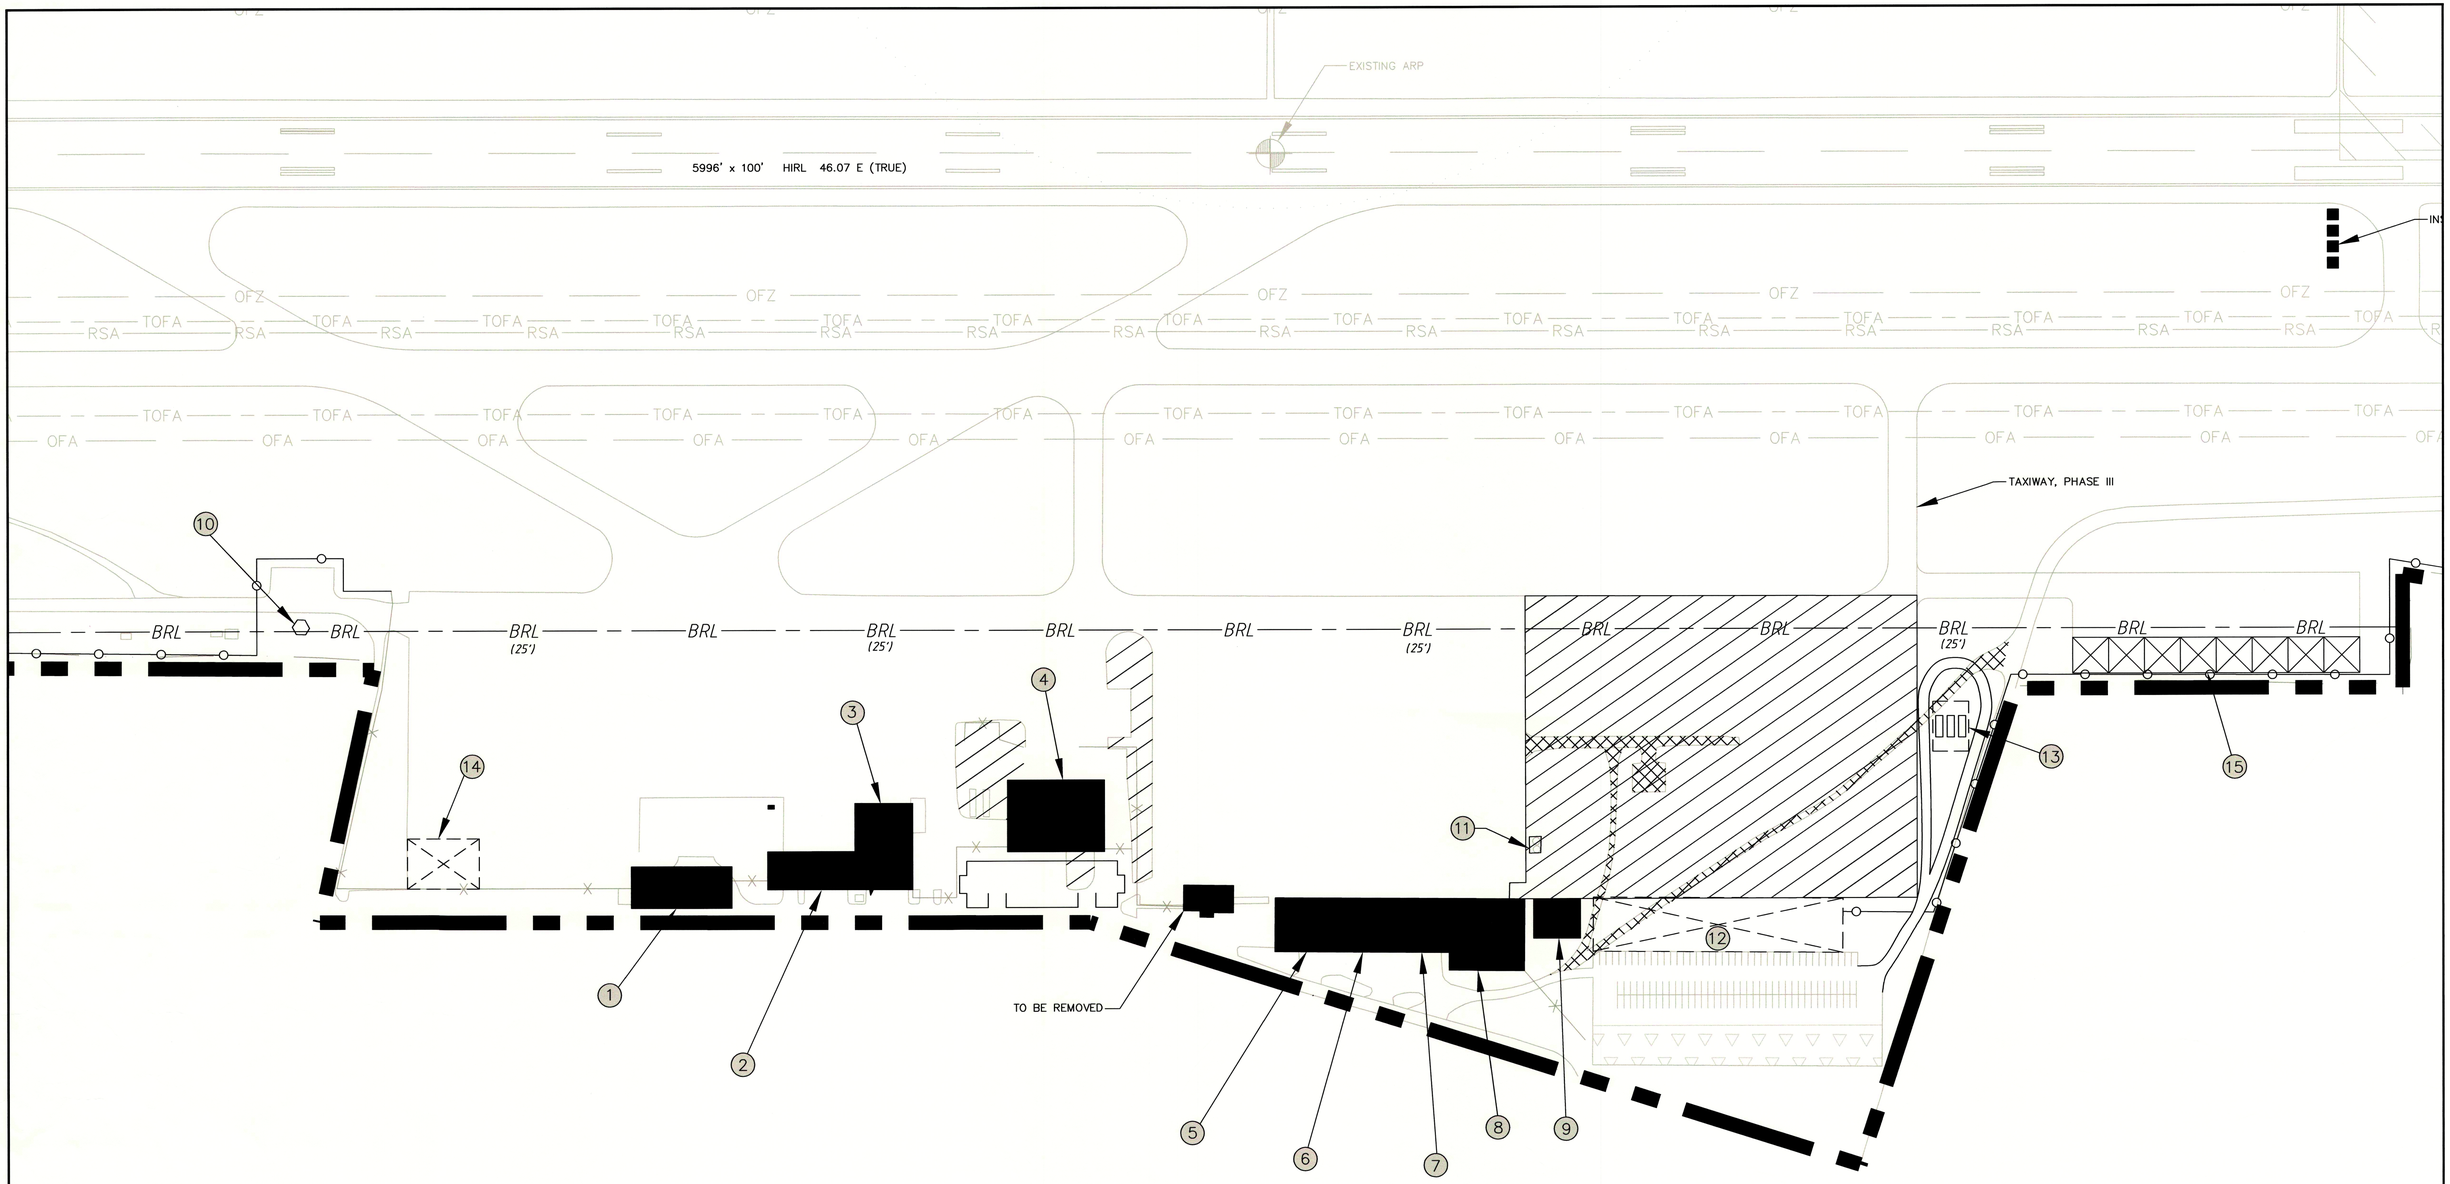

FACILITIES INDEX

EXISTING	1
1	STORAGE HANGAR 1
2	BARNSTORMER HANGAR
3	OLD LARGE HANGAR
4	RAMP 66 TERMINAL/HANGAR 4
5	MAINTENANCE HANGAR
6	HANGAR 6
7	LARGE HANGAR 7
8	HANGAR 8
9	SHEPHERD HANGAR 9
10	CONTROL TOWER
11	FUEL FARMS
PROPOSED	1
12	HANGAR
13	FUEL FARM
14	HANGAR
15	SMALL HANGARS (HEIGHT <25')

LEGEND

	EXISTING	FUTURE
RUNWAY OBJECT FREE AREA	OFA	OFA
RUNWAY SAFETY AREA	RSA	RSA
TAXIWAY OBJECT FREE AREA	TOFA	TOFA
BUILDING RESTRICTION LINE	BRL	SAME
OBJECT FREE ZONE	OFZ	N/A
AIRPORT PROPERTY LINE		
SECURITY FENCE		
BUILDINGS	1	1
APRON EXPANSION		
DEMOLITION/RELOCATION		
VORTAC CRITICAL AREA		
OBSTRUCTION LIGHTS		
ROTATING BEACON		
GLIDESLOPE\LOCALIZER CRITICAL AREA		
R/W END IDENTIFIER LIGHTS (REIL's)		
AIRPORT REFERENCE POINT		
WIND CONE SEGMENTED CIRCLE		
ULTIMATE CONSTRUCTION		

100 0 100 200
scale: 1"=100' feet

PRELIMINARY

CRE-TAP-01.DWG
TAP

NO.	REVISIONS	BY	APP.	DATE

TERMINAL AREA PLAN

GRAND STRAND AIRPORT
MYRTLE BEACH, SOUTH CAROLINA

DELTA AIRPORT CONSULTANTS, INC.
Charlotte, NC • Fort Worth, TX
Harrisburg, PA • Richmond, VA

DRAWN BY:	MEB	SCALE:	1"=100'
CHECKED BY:	BJM	DATE:	JULY 2002

EXHIBIT
2-3